DO NOT SCALE FROM DRAWINGS. USE GIVEN DIMENSIONS ONLY. ALL DIMENSIONS TO BE VERIFIED AND AGREED WITH ARCHITECT IN ACCORDANCE WITH SITE CONDITIONS PRIOR TO THE COMMENCEMENT OF APPROVING.

ALL surface DRAWINGS ARE TO BE READ IN CONJUNCTION WITH MECHANICAL AND ELECTRICAL ENGINEERS AND STRUCTURAL ENGINEERS DRAWINGS, DETAILS AND SPECIFICATIONS WHERE RELEVANT.

ALL WORKS TO BE TO BE TO THE RELEVANT BRITISH STANDARD CODE OF PRACTICE AND MANUFACTURERS WRITTEN RECOMMENDATIONS.

ALL WORKS INCLUDING DEMOLITIONS TO BE EXECUTED SO AS NOT TO WEAKEN THE STABILITY OR ENDANGER THE BUILDING, ADJACENT WORKS, PERSONNEL OR THIRD PARTIES. ALL IN ACCORDANCE WITH ALL HEALTH & SAFETY AUTHORITIES RECOMMENDATION.

ELECTRICAL INSTALLATION TO COMPLY WITH CURRENT IEE REGULATIONS AND WITH BS 7671. 1992.

HEATING AND VENTILATION TO SPECIALIST CONTRACTOR DESIGN TO COMPLY TO CODE GUIDE 1998.

ALL NEW DRAINAGE TO BE CARRIED OUT STRICTLY IN ACCORDANCE WITH BS EN 12056-2: 2000 (SANITARY PIPEWORK) BS EN 752-2: 1997, BS EN 752-4: 1998 BS EN 1610: 1998 (DRAINAGE SYSTEM OUTSIDE A BUILDING).

ALL GLAZING, GLASS, WINDOWS, DOORS AND SCREENS TO COMPLY FULLY WITH BS 6262 AND BS 6206.

ALL MATERIALS AND COMPONENTS TO BE FIT FOR PURPOSE AND IN FULL COMPLIANCE WITH THE CURRENT TECHNICAL STANDARDS.

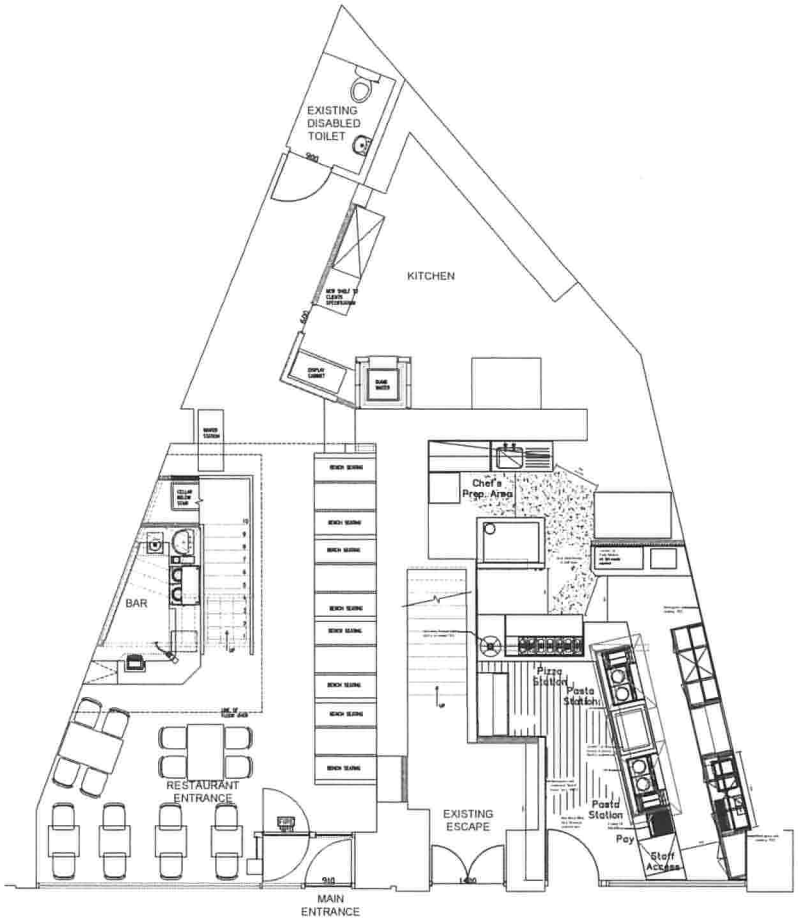

GROUND FLOOR

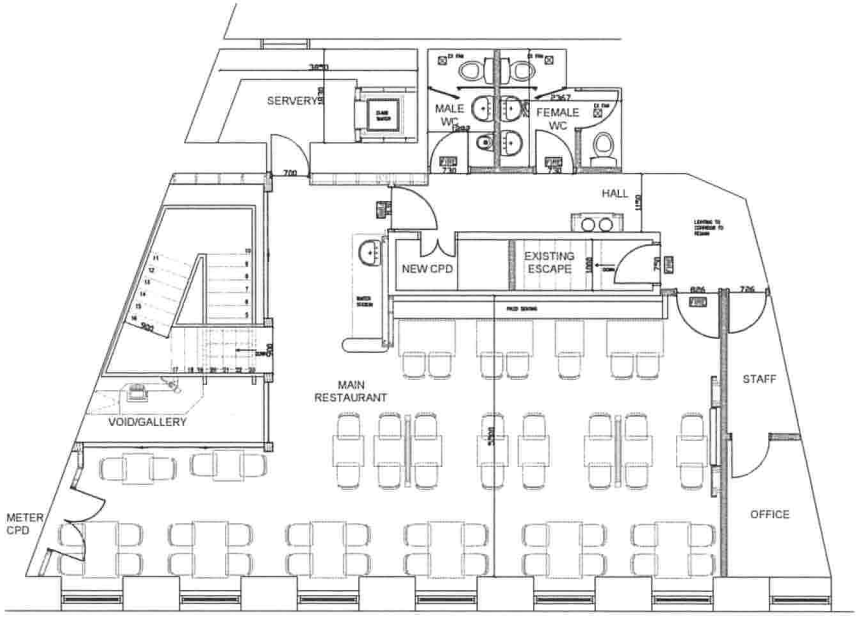

FIRST FLOOR

PLAN AS EXISTING

scale 1: 100

client: VITO'S

project:

location: 25-27 Burns Statue Square, Ayr Town Centre KA7 1SU

drg title: PLAN AS EXISTING

scale: 1:100 @ A3 date: OCT '17

drg no: 2595 EX01

status: PRELIMINARY

surface

Surface - ID Ltd The Mews 12 Fortrose Street GLASGOW G11 5LF
tel: 0141 342 5448 fax: 0141 337 2244
mail@surface-id.com www.surface-id.com
Registered in Scotland No. SC233305